· SELECTED · DETAILS ·

MORAVIAN MISSION BLDGS, HOPEDALE

Scale: 1½"=1'-0" Recorded 23/9/85 Drawn 29/9/85 R.M. Peck

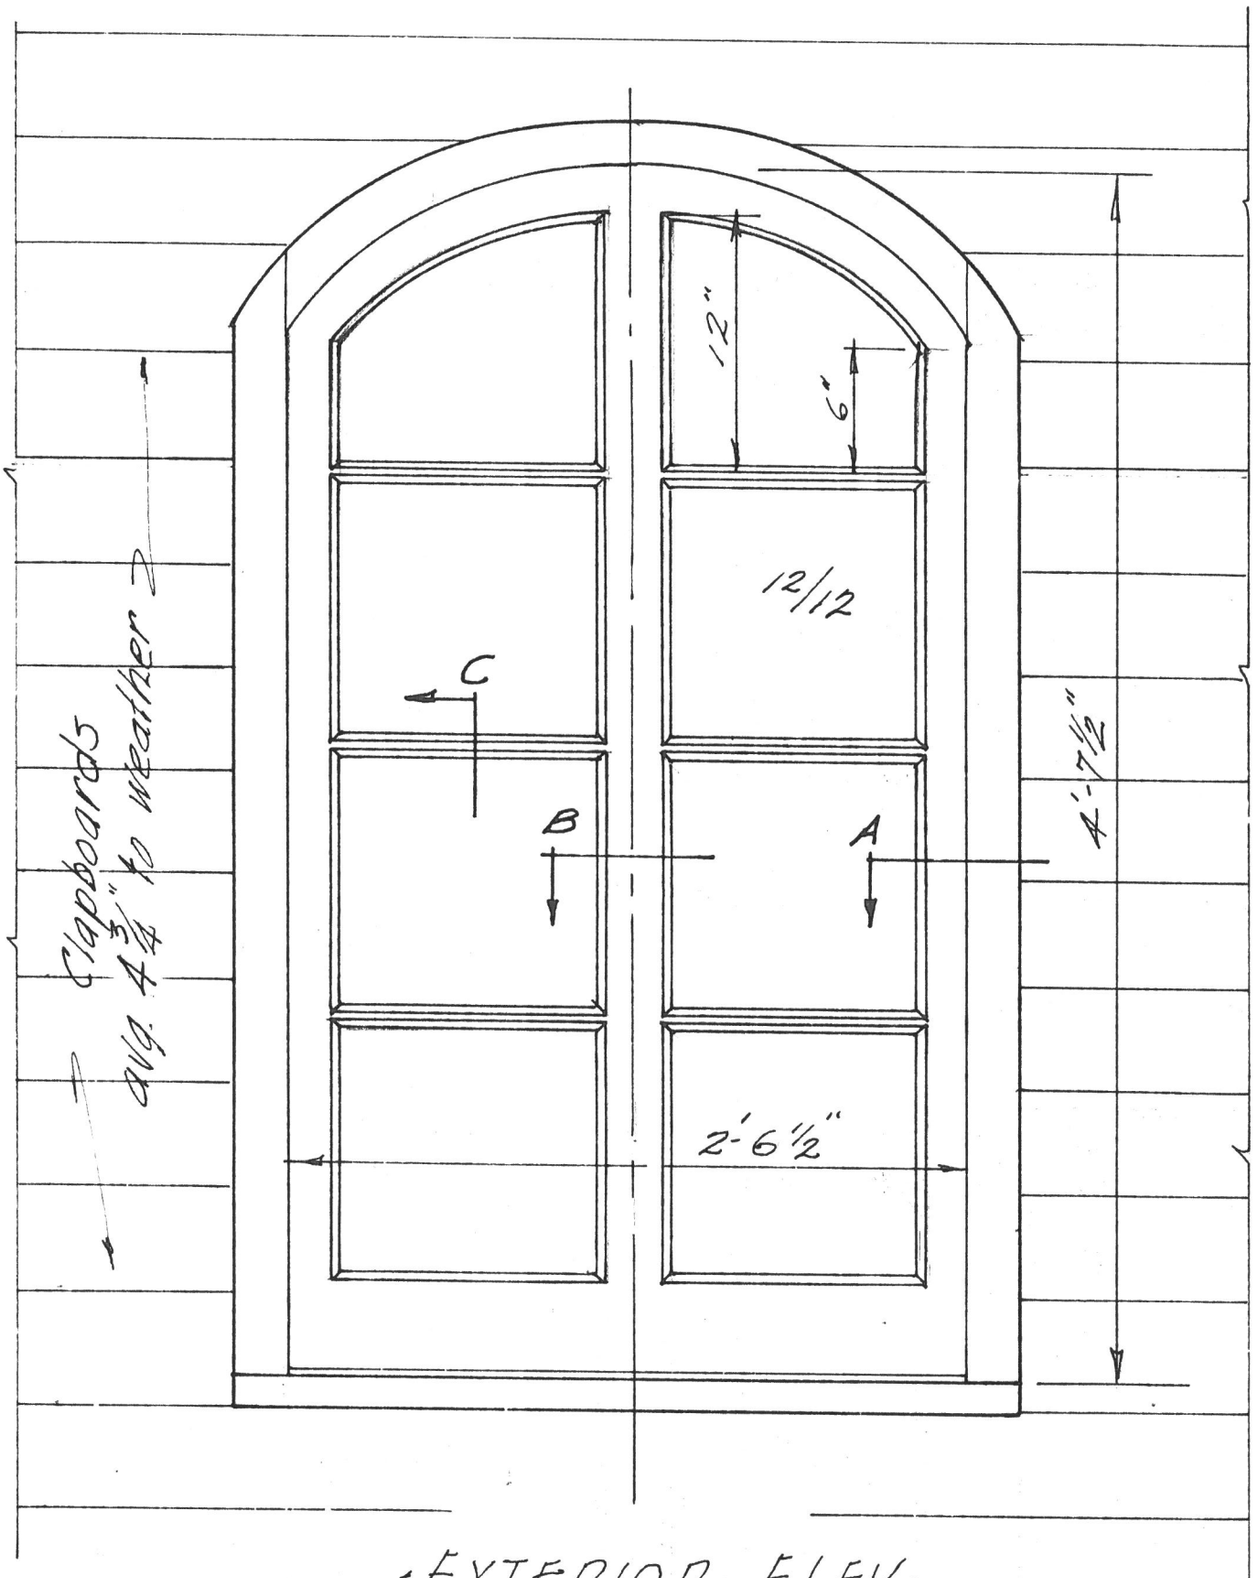

· EXTERIOR · ELEV. ·

· TYPICAL · CHURCH · WINDOW ·

(See Sheet #12 for Dets.)

· SELECTED · DETAILS ·

MORAVIAN MISSION BLDGS, HOPEDALE

Scale: F.S. Recorded 23/9/85 Drawn 29/9/85 R.M.Peck

· CHURCH · WINDOW · DETS. ·

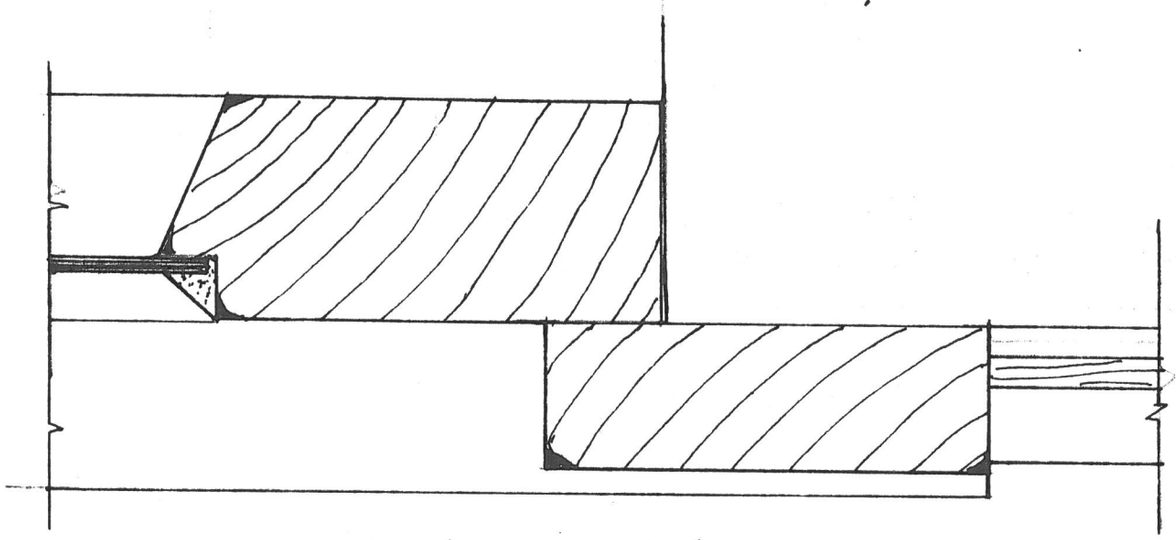

· SEC. · AT · A ·

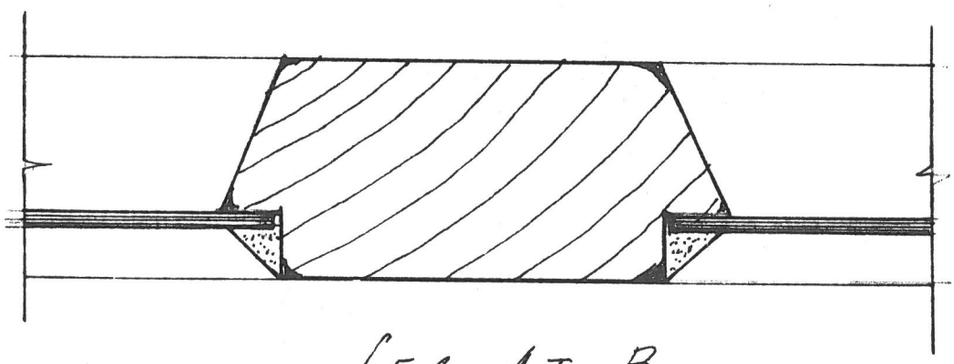

· SEC. · AT · B ·

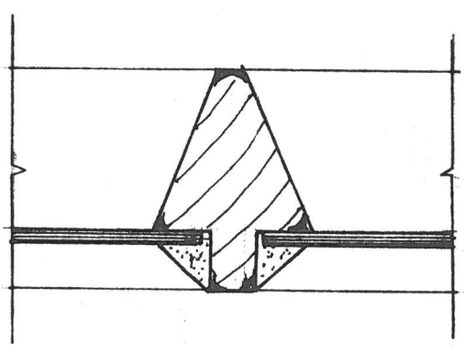

· SEC. · AT · C ·

(See Sheet #11 for locations)

- SELECTED - DETAILS -

MORAVIAN MISSION BLDGS, HOPEDALE

Scale: 1"=1'-0" Recorded 25/9/85 Drawn 29/9/85 R.M.Peck

- CHURCH - ENTRANCE - DOORWAY -

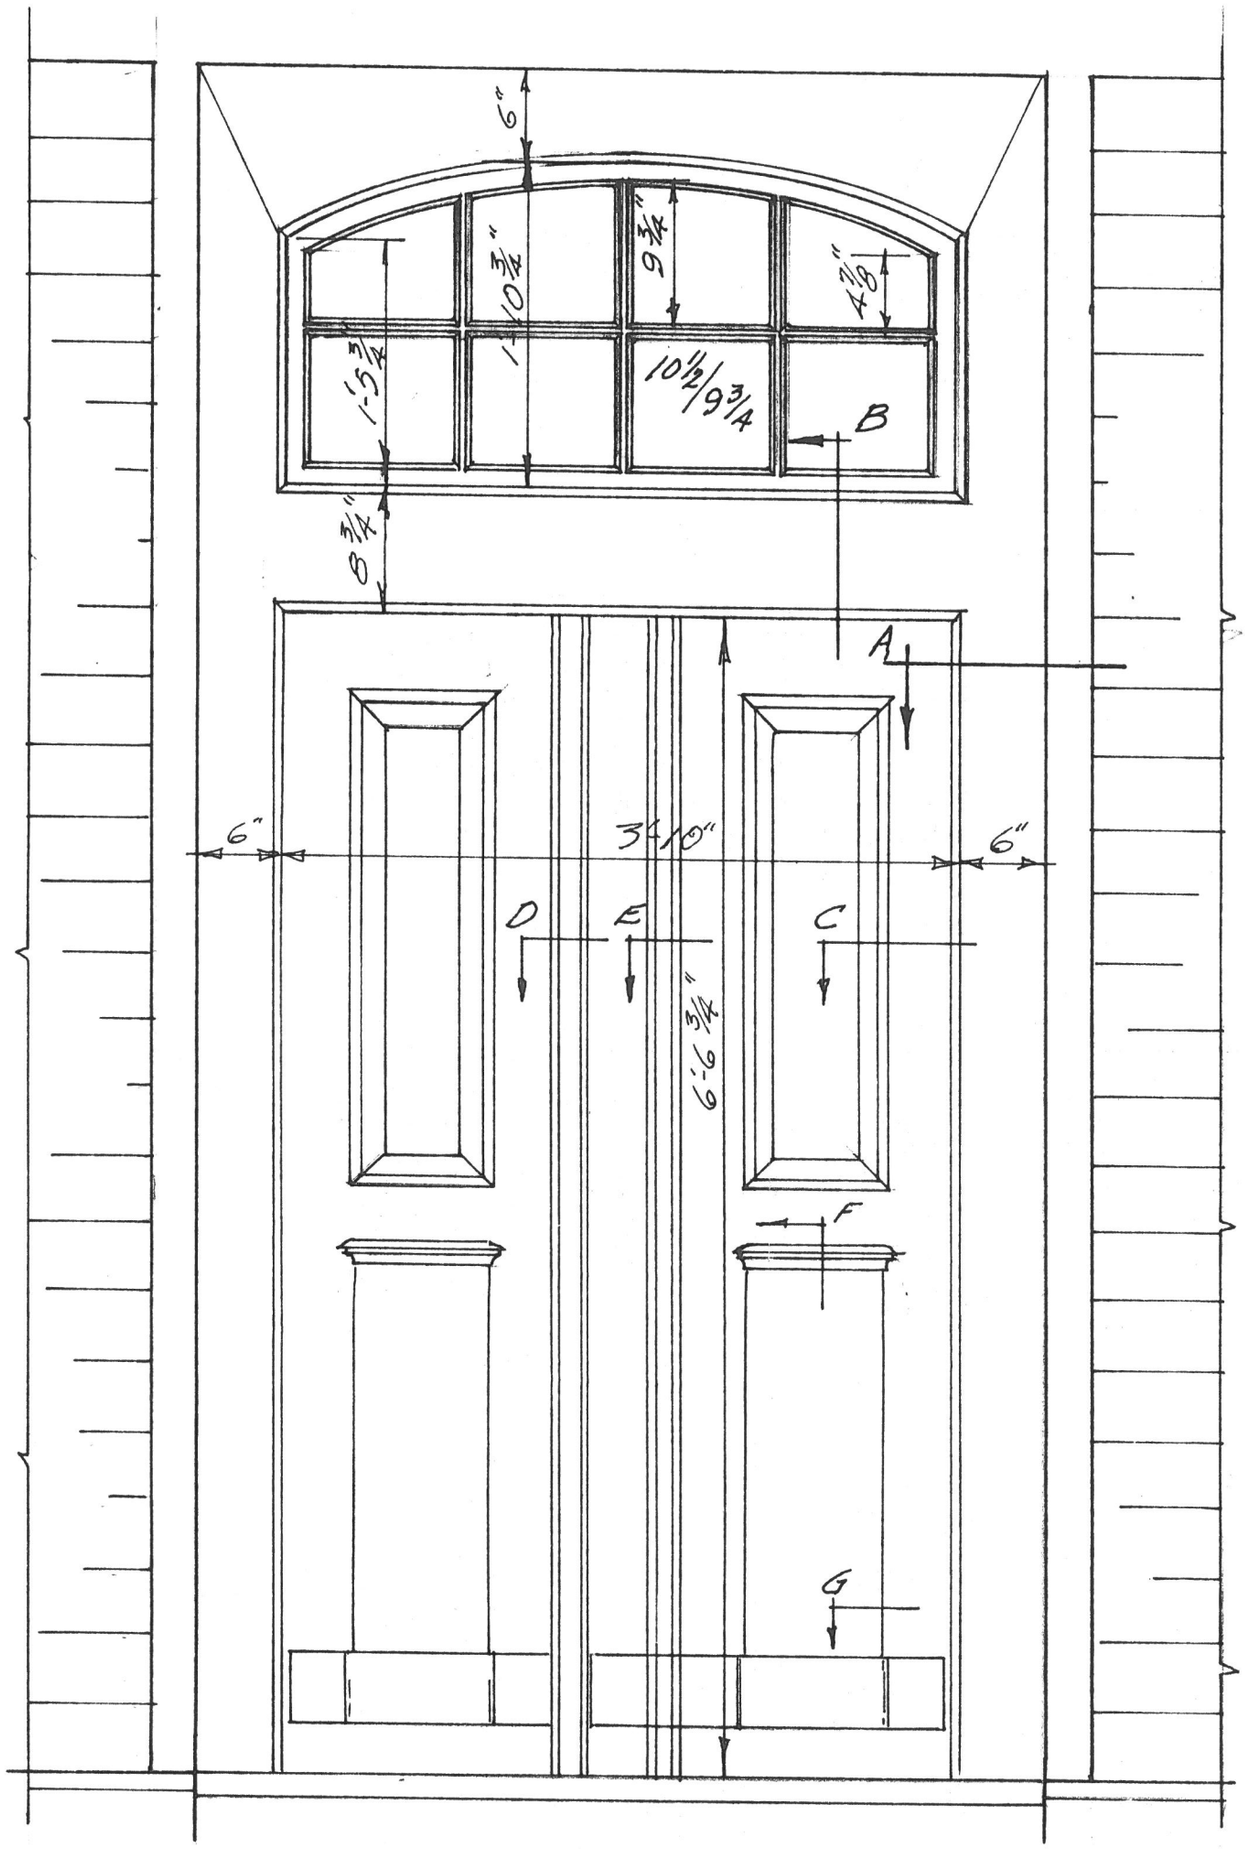

(See Sheets #14 & #15 for Dets A-G)

SHEET #13

- SELECTED - DETAILS -

MORAVIAN MISSION BLDGS, HOPEDALE

Scale: ½ F.S. Recorded 25/9/85 Drawn 29/9/85 R.M. Peck

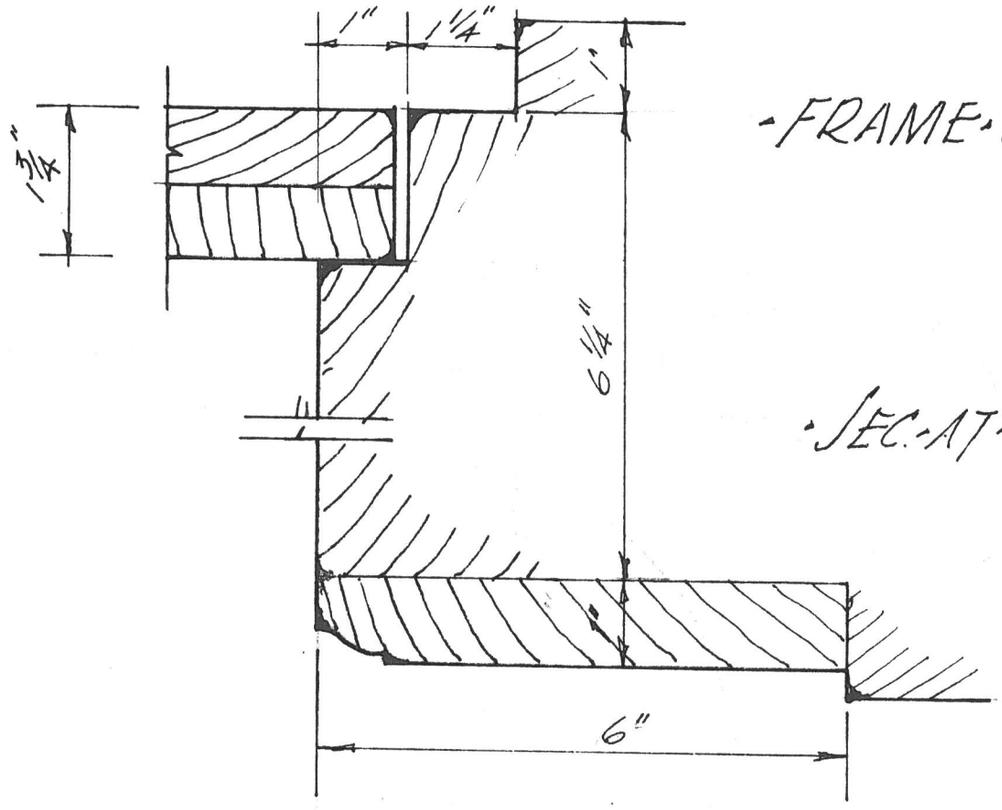

- FRAME - DETAILS -

- SEC. AT - A -

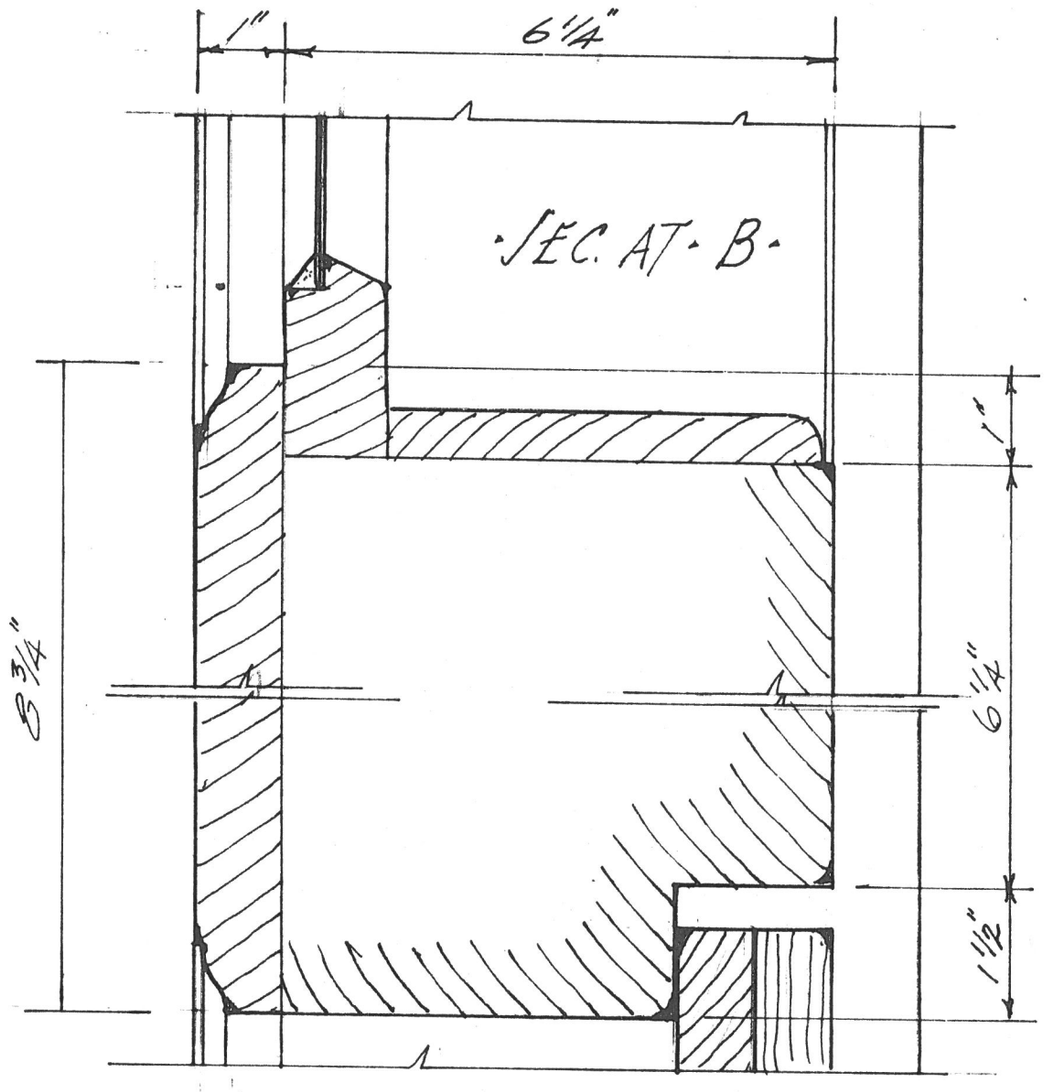

- SEC. AT - B -

(See Sheet #13 for locations)

· SELECTED · DETAILS ·

MORAVIAN MISSION BLDGS, HOPEDALE

Scale: F.S. = 1½"=1'-0" Recorded 25/9/85 Drawn 29/9/85 R.M. Peck

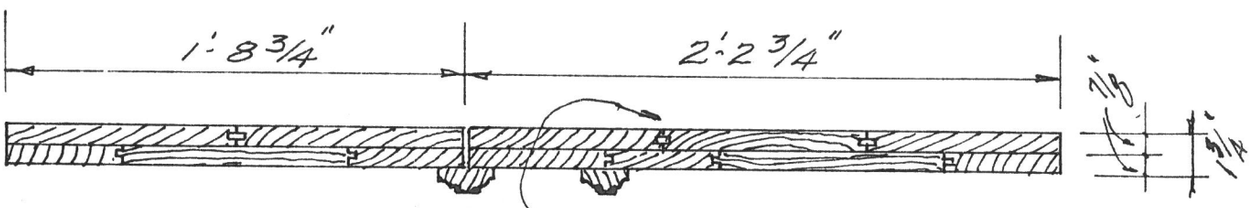

· TOP VIEW OF DOORS
(Scale: 1½"=1'-0")

Inner boards splined, widths approx.

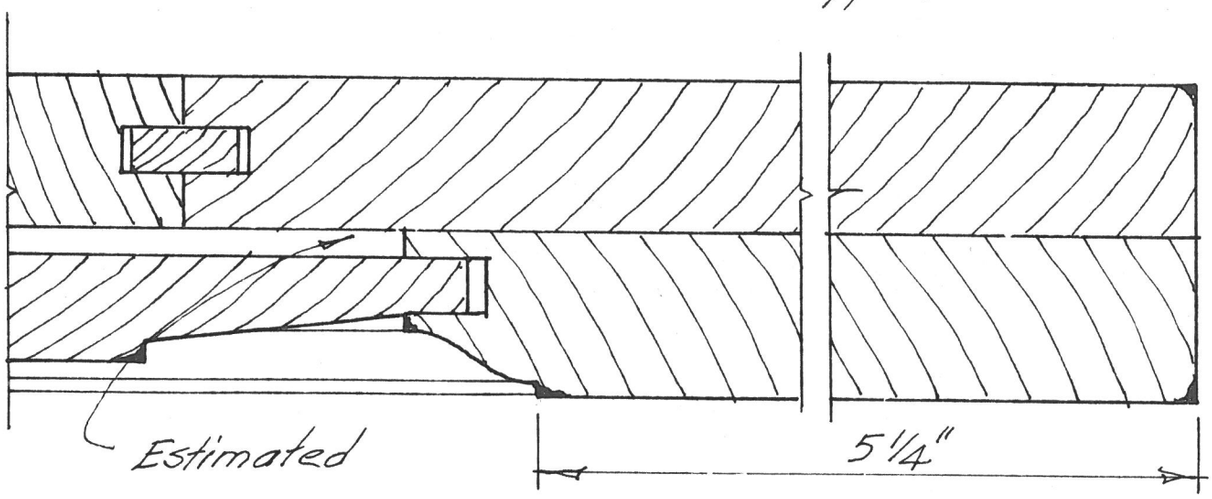

· SEC · AT · C ·

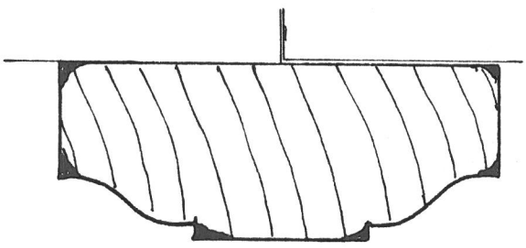

· SEC · AT · D ·

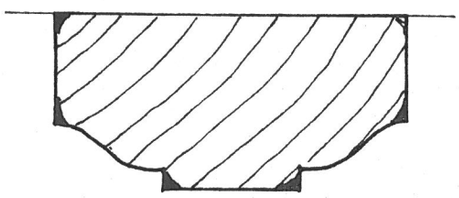

· SEC · AT · E ·

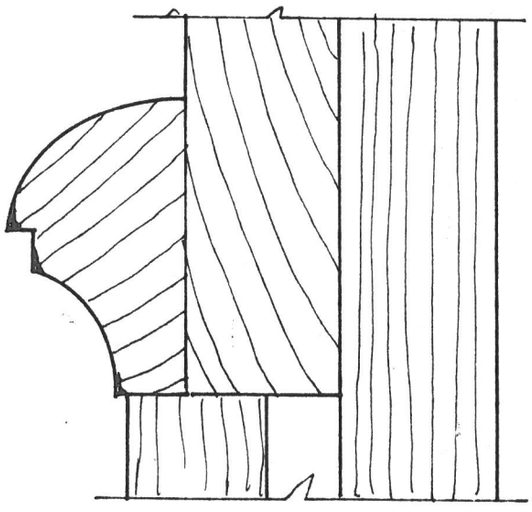

· SEC · AT · F ·

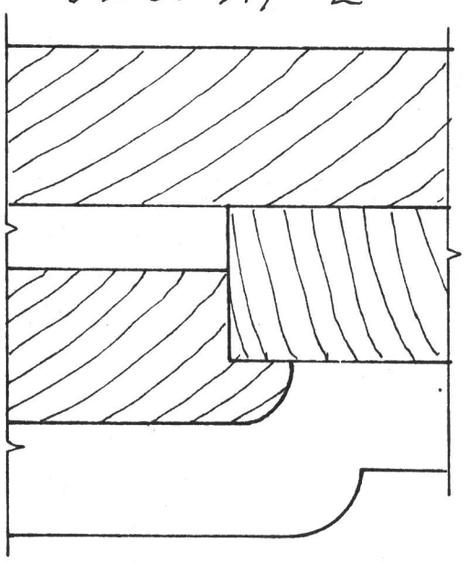

· SEC · AT · G ·

(See Sheet # 13 for locations)

- SELECTED - DETAILS -
MORAVIAN MISSION BLDGS, HEBRON.

THE FOLLOWING SHEETS (#33 to #50) WERE FIRST PREPARED FROM HURRIED MEASUREMENTS AND PHOTOGRAPHS THAT WERE TAKEN ON A TRIP TO HEBRON IN SEPTEMBER 1977 WITH THREE OTHER PARKS CANADA PERSONNEL. DUE TO THE WEATHER CONDITIONS ON THE COAST, TIME AT THE SITE WAS LIMITED TO ABOUT ONE HOUR.

MORE ACCURATE DIMENSIONS WERE OBTAINED BY E.J. POIRER AND BRUCE MACDONALD OF PARKS CANADA ON A VISIT MADE TO THE SITE IN THE SPRING OF 1979, TO ASCERTAIN WHAT MATERIALS WOULD BE REQUIRED TO STABILIZE THE BUILDING. FURTHER REVISIONS WERE MADE AFTER MR. MACDONALD RETURNED FROM SUPERVISING THE STABILIZATION IN THE FALL.

THE FOLLOWING SHEETS ARE TRACED FROM DRAWINGS PREPARED OCTOBER 1979.

SHEET #32

· SELECTED · DETAILS ·

MORAVIAN MISSION BLDGS HEBRON

Scale: 1½"=1'0" Recorded (see SHEET #32) Traced from earlier Dwg. 10/11/85

R.M. Peck

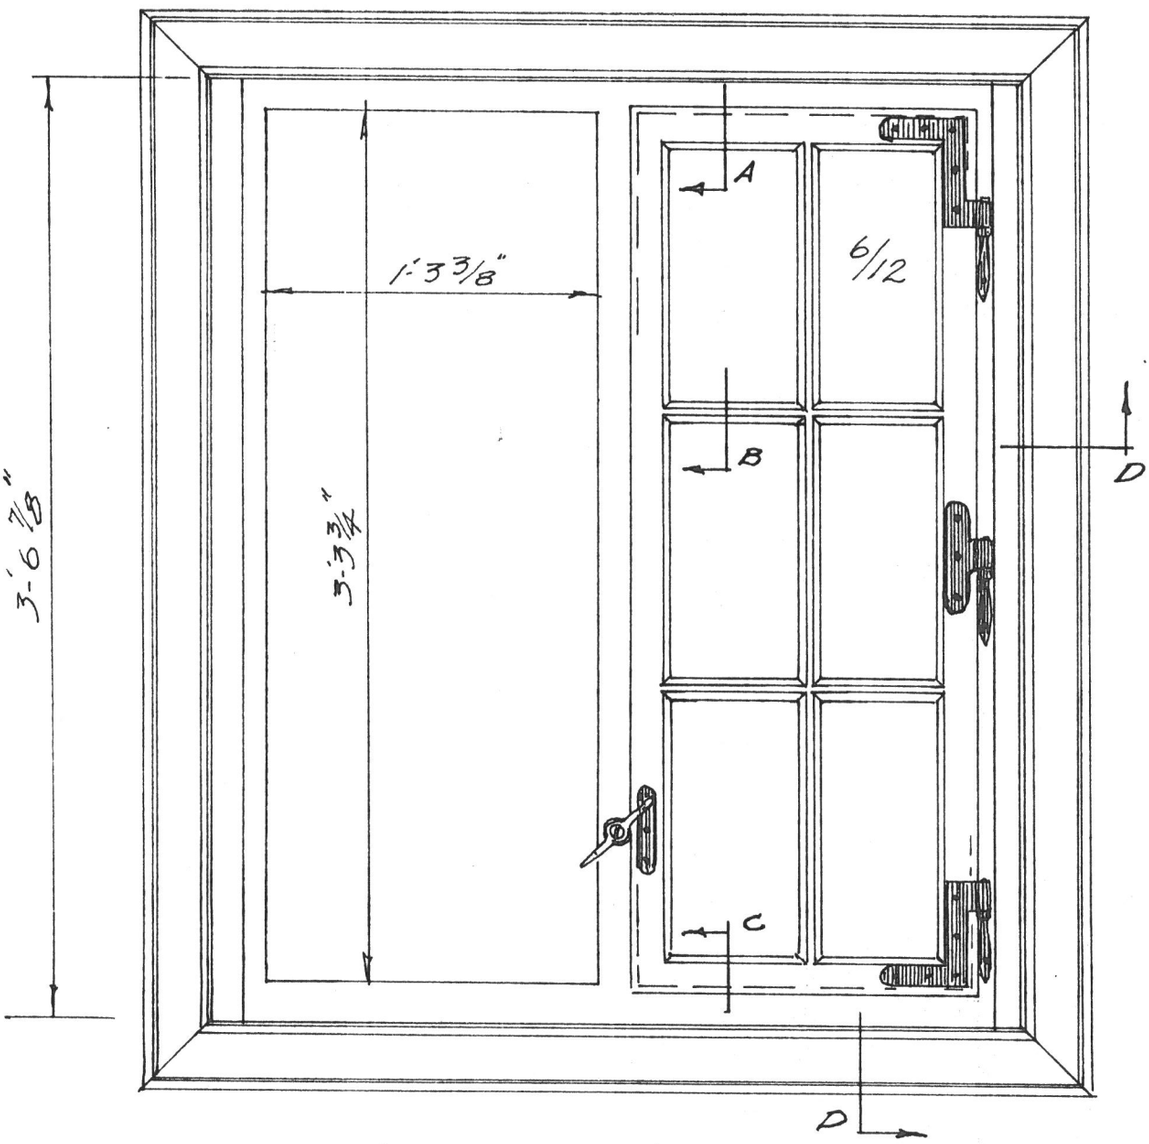

· INTERIOR · ELEVATION ·

(See SHEET #36 for F.S. HINGES)
(See SHEET #42 for Secs A-D)

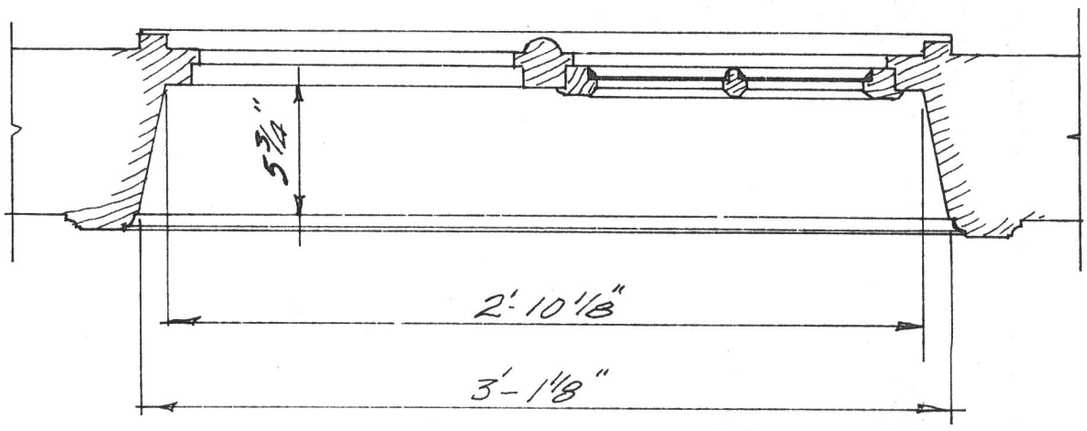

· TYPICAL · CASEMENT · WINDOW ·

SHEET #41

· SELECTED · DETAILS ·

MORAVIAN MISSION BLDGS. HEBRON

Scale: 1½"-1'-0" ± F.S. Recorded (see SHEET "32) Traced from earlier Dwg. 12/11/58

R.M. Peck

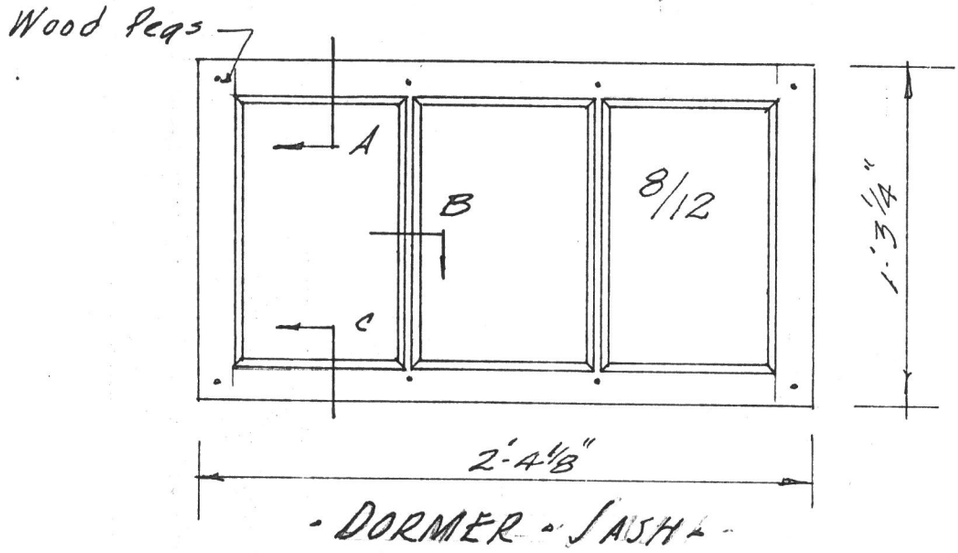

· DORMER · SASH ·

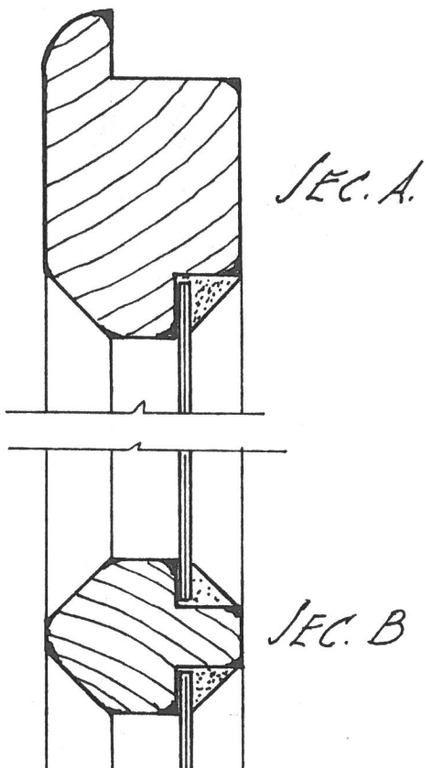

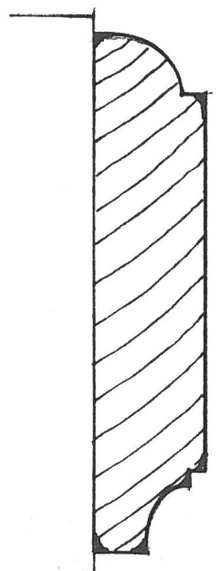

Casement Window Trim

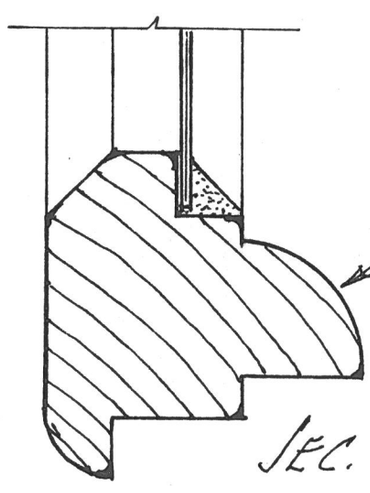

(See SHEET "41)

· SELECTED · DETAILS ·

MORAVIAN MISSION BLDGS. HEBRON

Scale: 1½"=1'-0" Recorded (see SHEET 32) Traced from earlier Dwg. 12/11/85

R.M. Peck

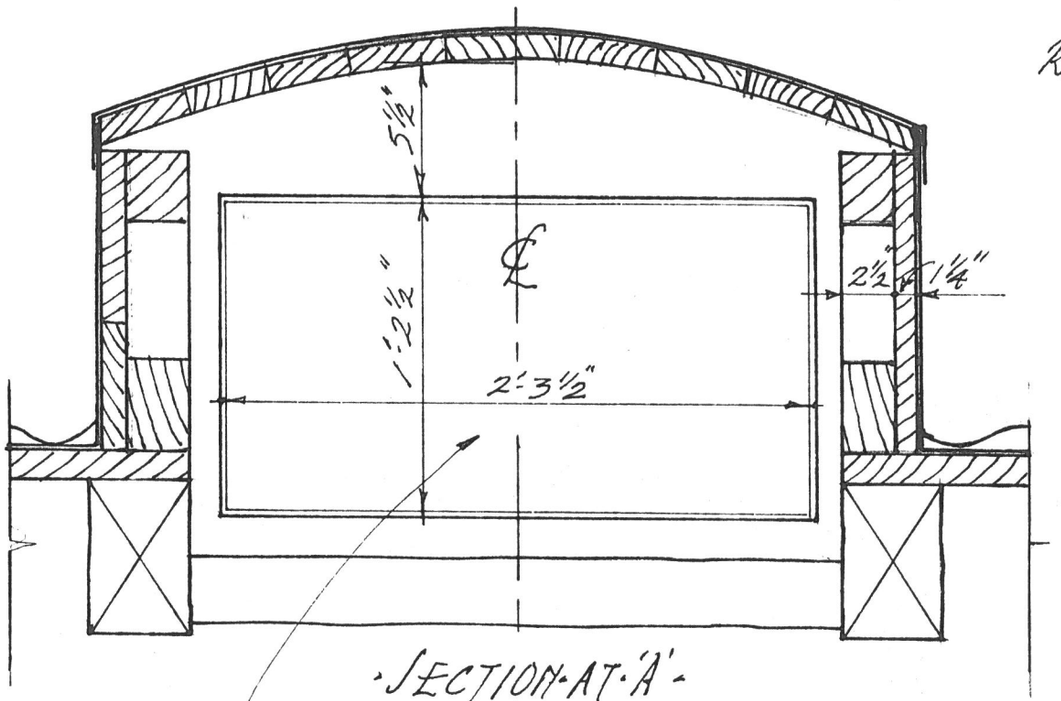

· SECTION AT 'A' ·

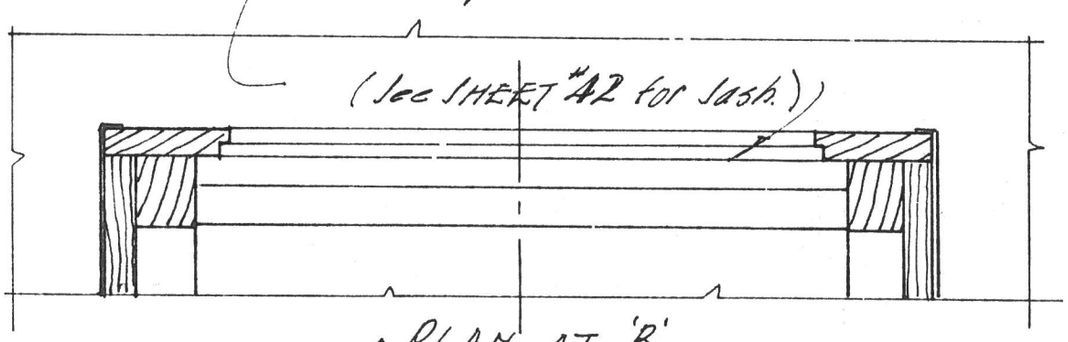

· PLAN AT 'B' ·

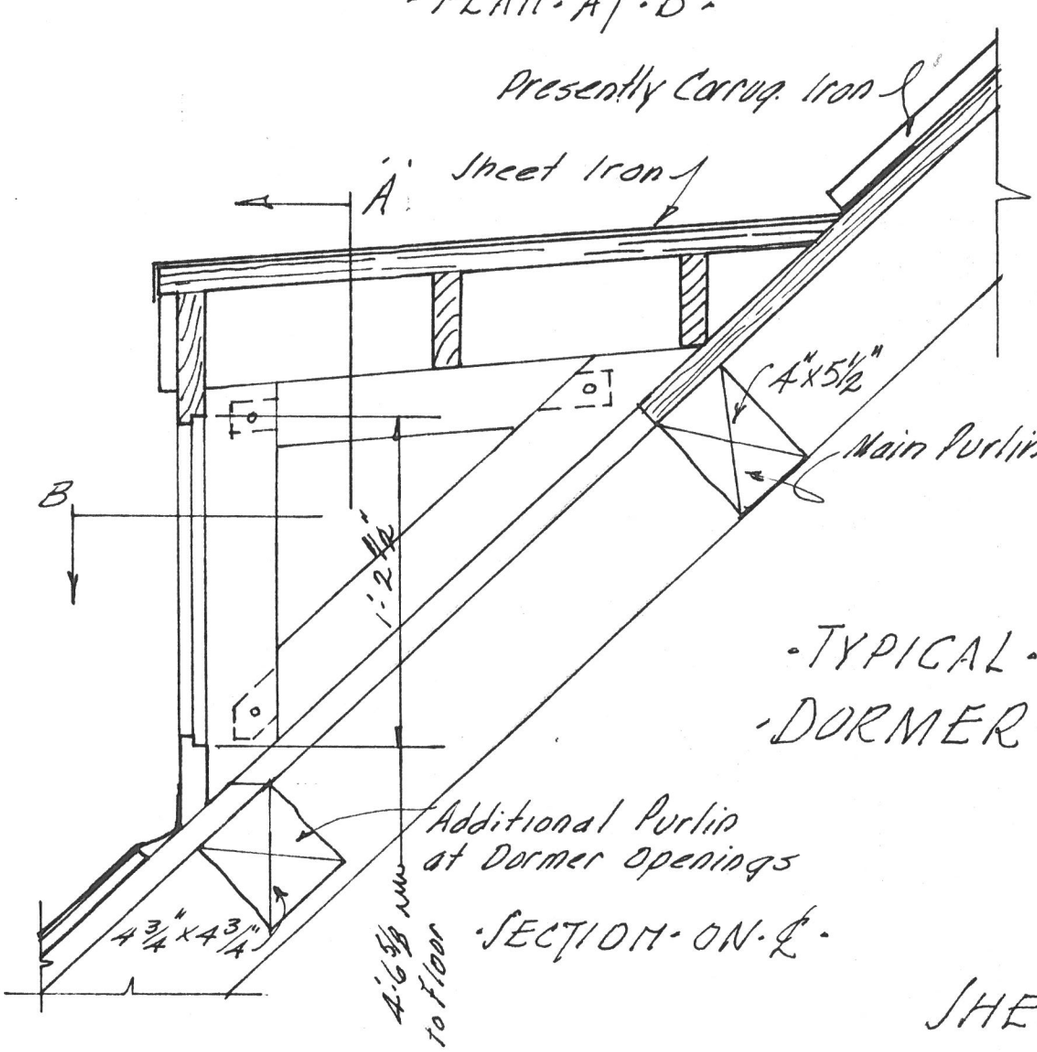

· TYPICAL · DORMER ·

· SECTION ON ℄ ·

SHEET 43

· SELECTED · DETAILS ·

MORAVIAN MISSION BLDGS. HEBRON

Scale: 1½"-1-0" Recorded (See SHEET #32) Traced from earlier Dwg. 13/11/8.

R.M. Peck

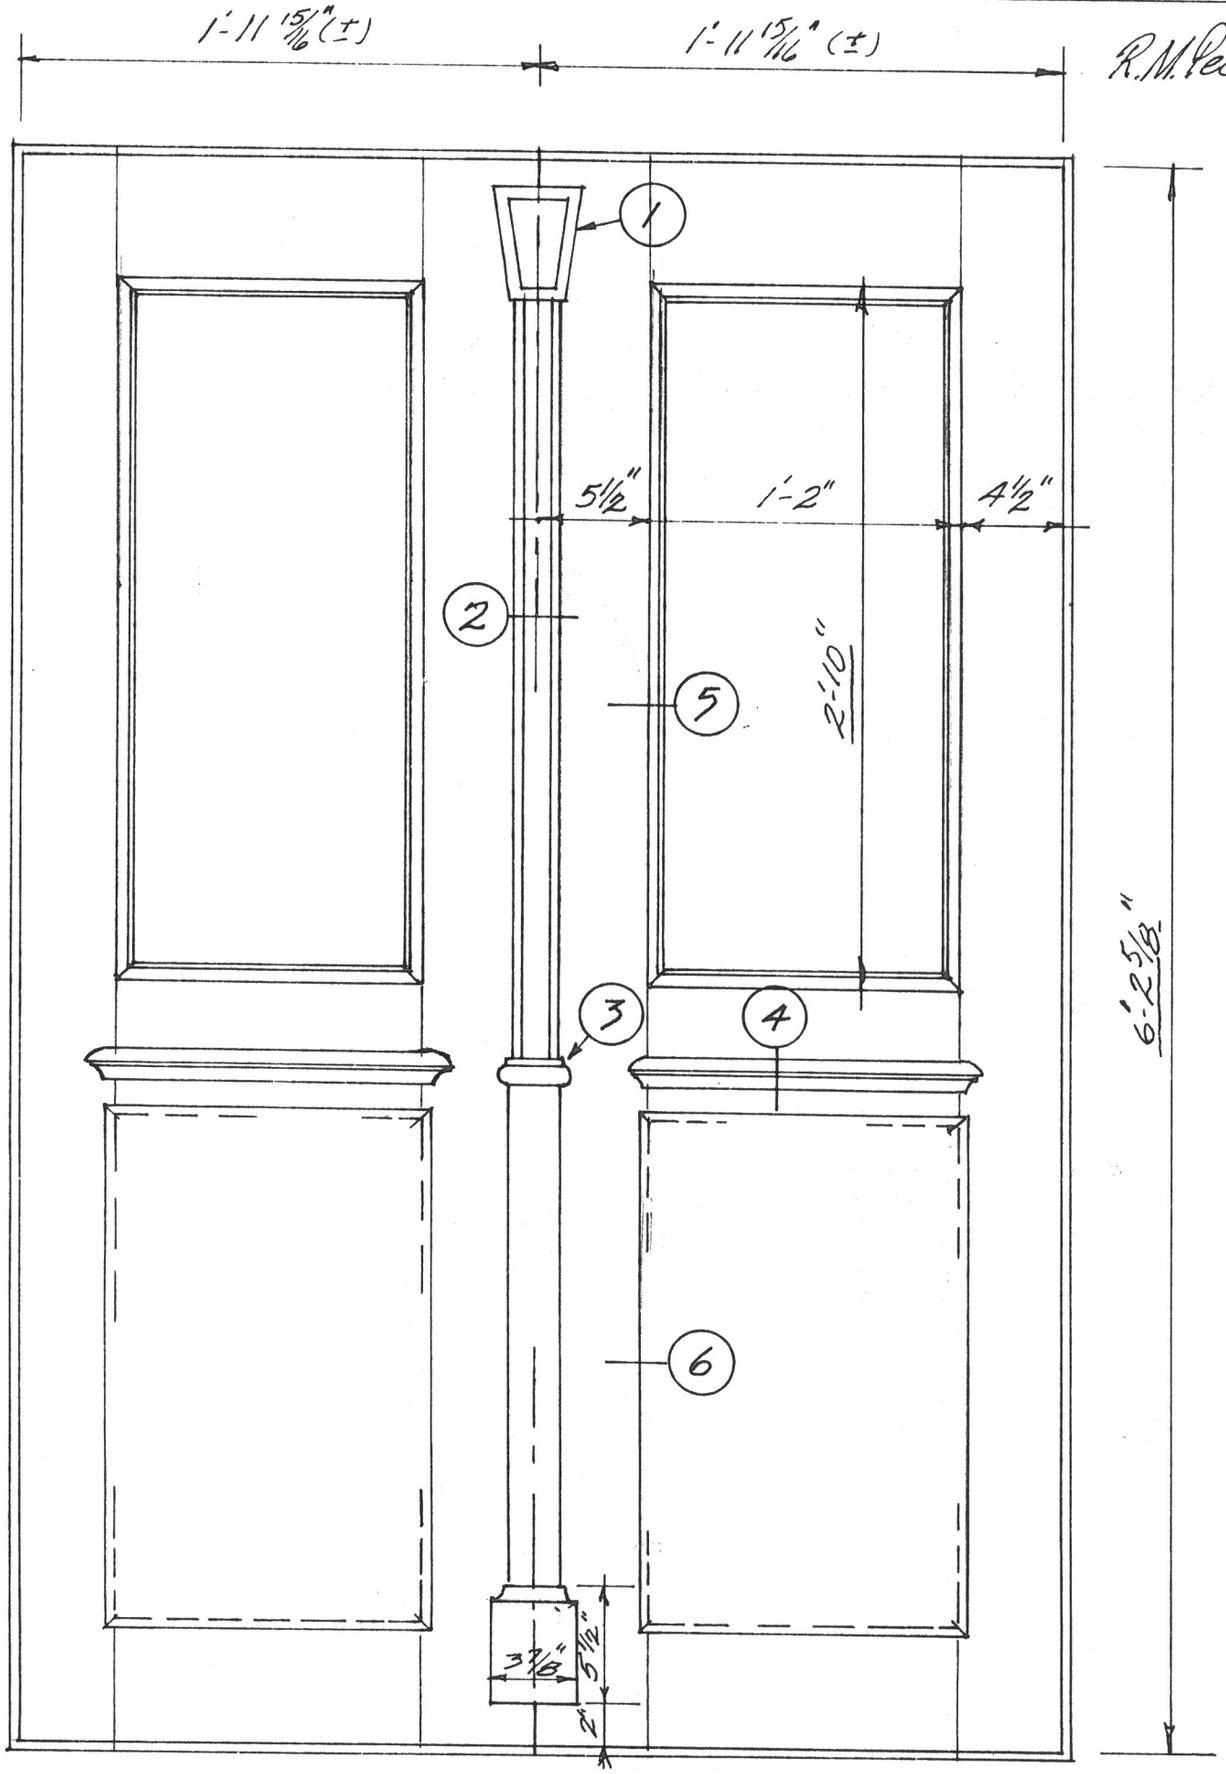

· EXTERIOR · DOORS ·
· CHURCH · PORCHES ·

(See SHEET #46 for Dets)

· SELECTED · DETAILS ·

MORAVIAN MISSION BLDGS. HEBRON

Scale: 1½"=1'-0" Recorded (See SHEET #32) Traced from earlier Dwg. 13/11/8.

R.M.Pec.

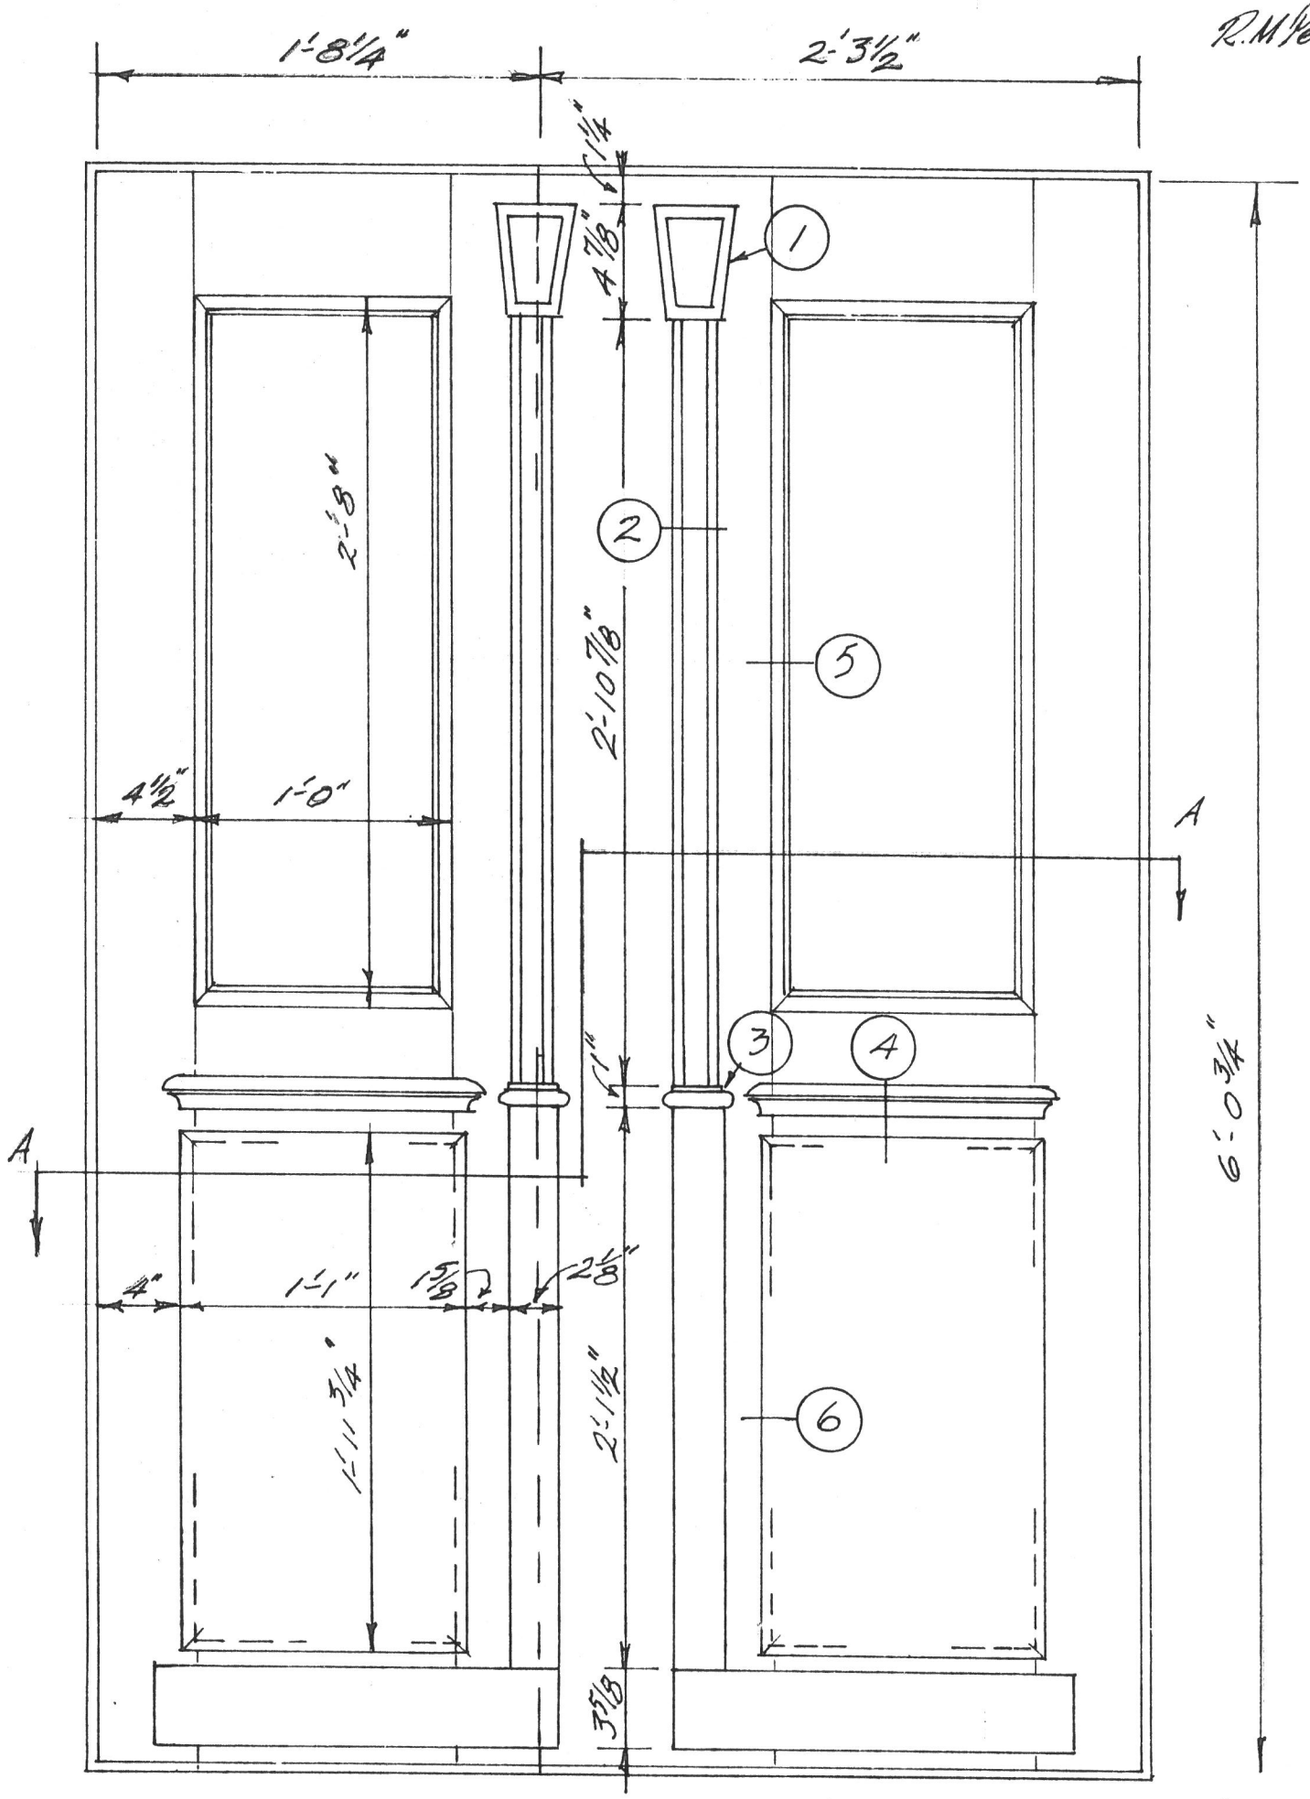

· EXTERIOR · DOORS · EAST · PORCH ·

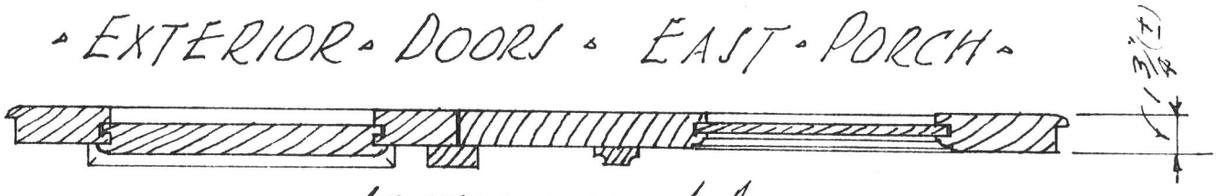

· SECTION · ON · A-A ·

(See SHEET #46 for Dets.)

· SELECTED · DETAILS ·

MORAVIAN MISSION BLDGS. HEBRON

Scale: F.S. Recorded (See SHEET #32) Traced from earlier Dwg 13/11/85

R.M. Peck

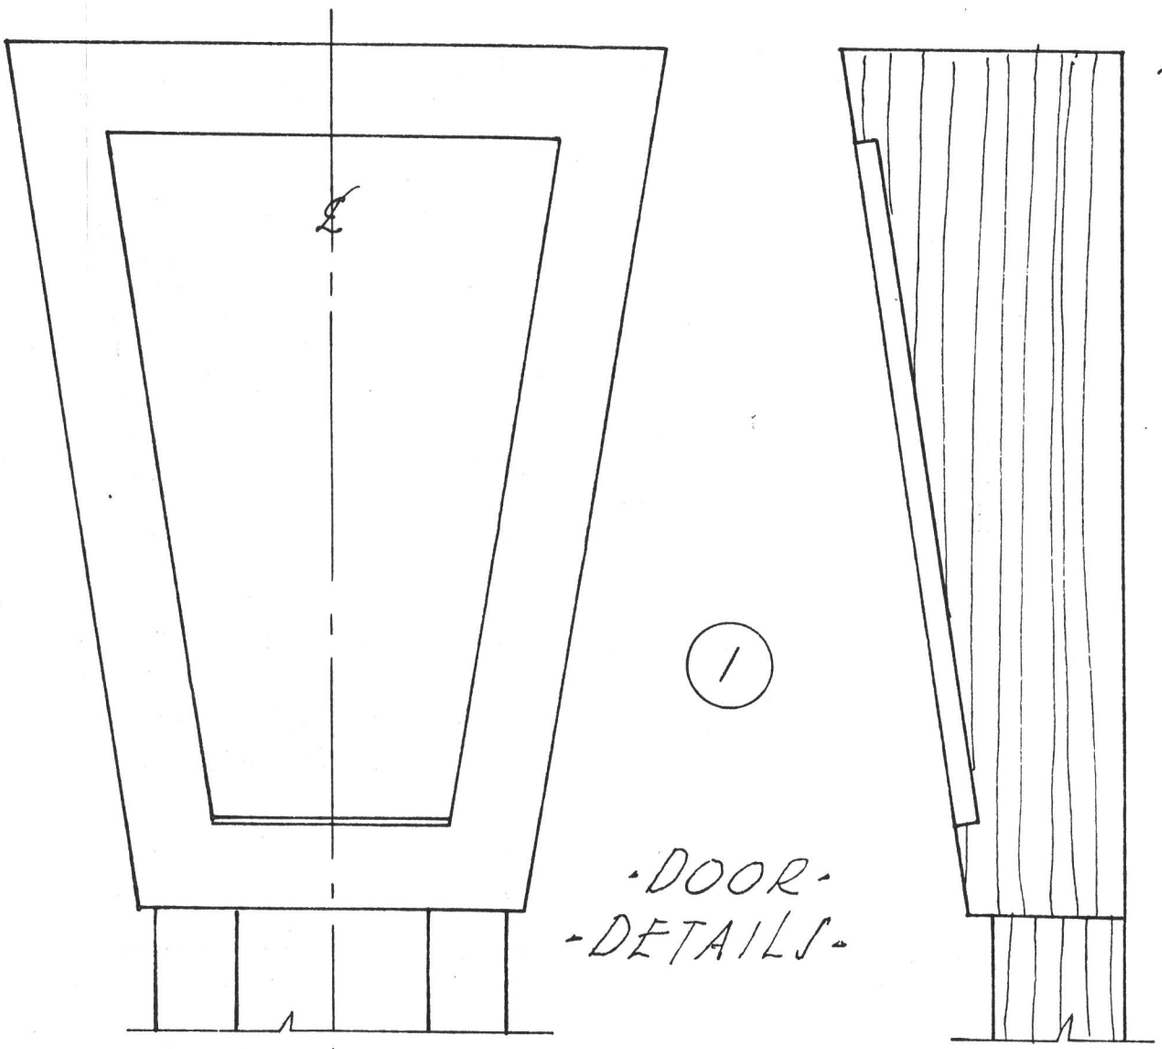

1

· DOOR ·
· DETAILS ·

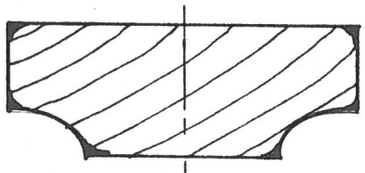

2

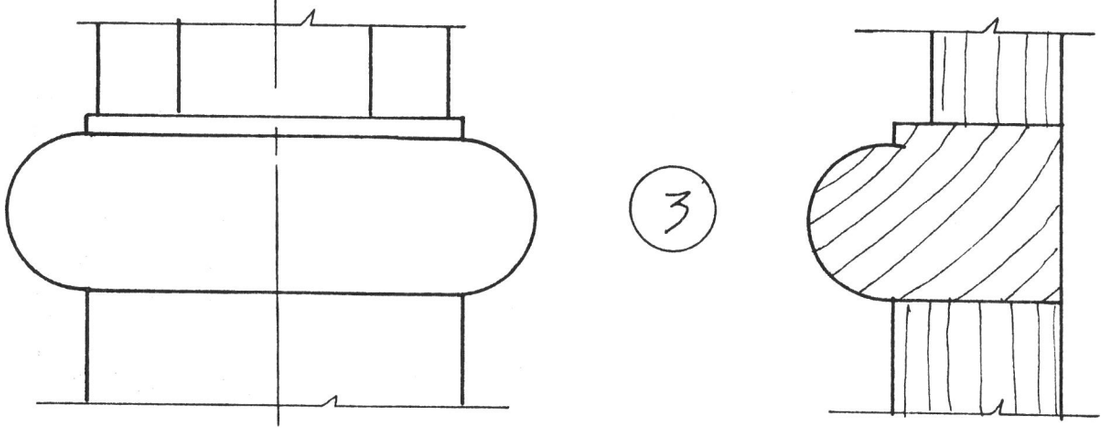

3

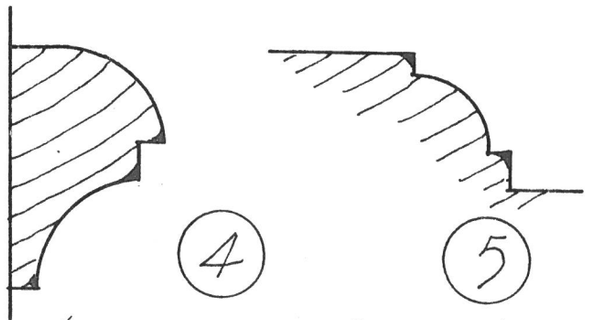

4 5 6

(See SHEETS #44 + #45)

SHEET #46

· SELECTED · DETAILS ·

MORAVIAN MISSION BLDGS. HEBRON

Scale: 1"=1'-0" Recorded (See SHEET #32) Traced from earlier Dwg. 13/11/85

R.M. Peck

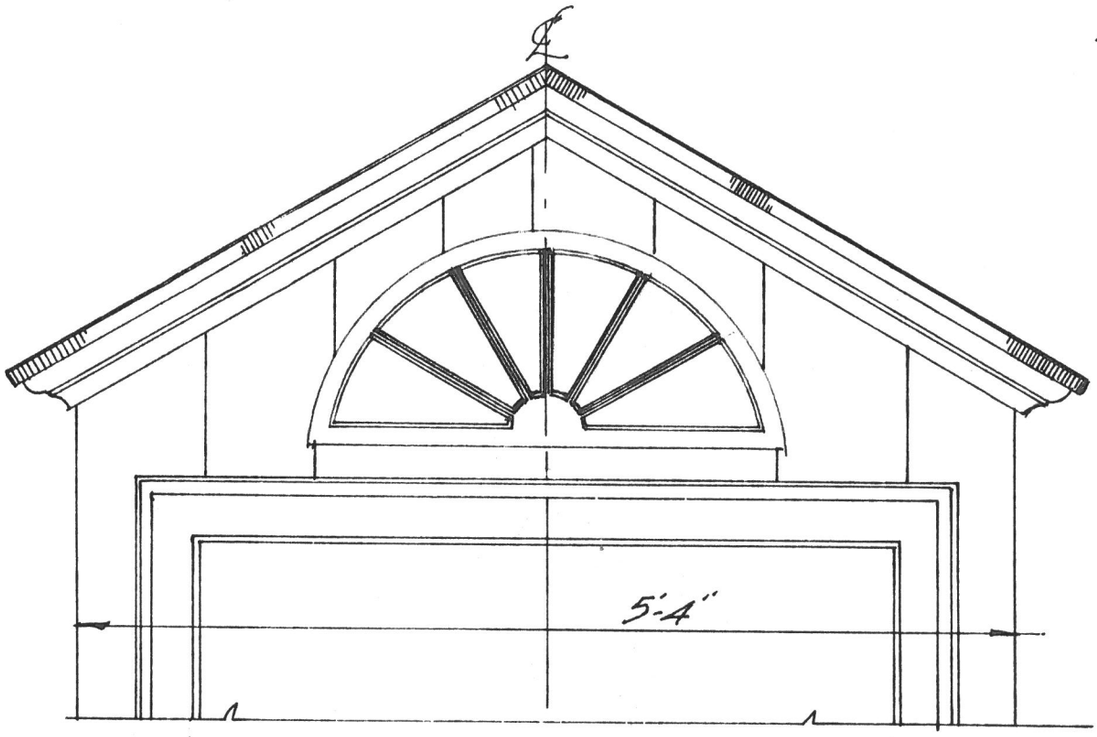

· EXTERIOR · ELEV ·

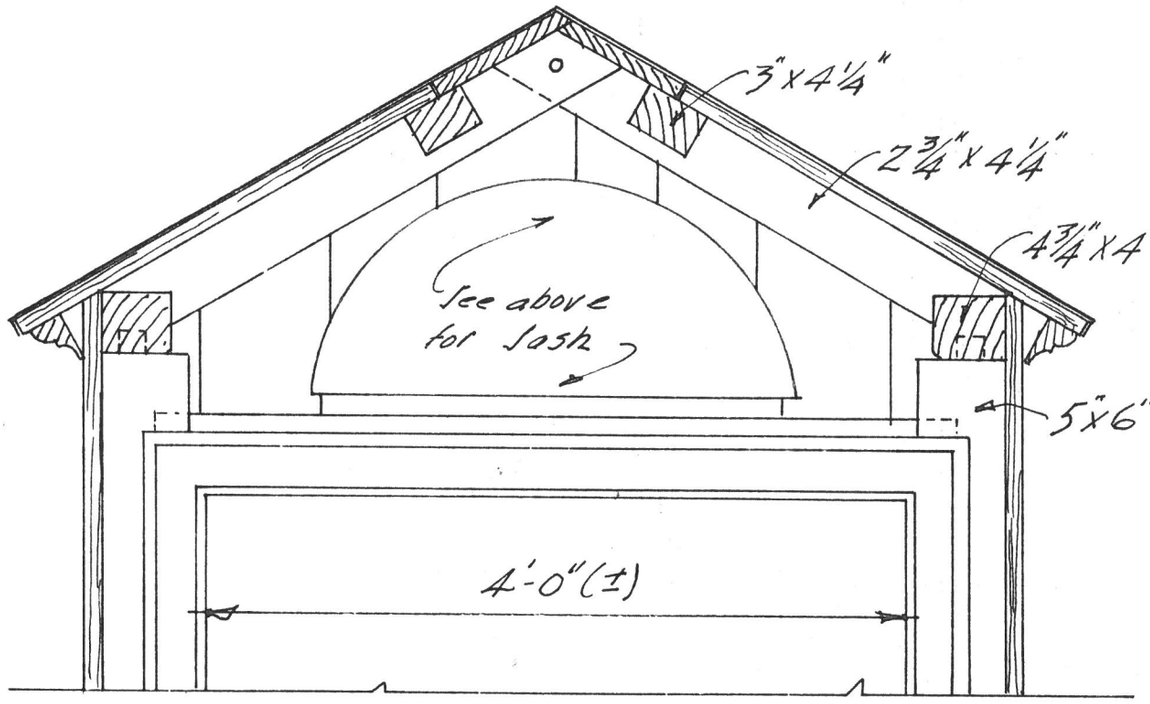

· CROSS · SECTION ·

NOTE: Interior dimension (Interior face of boarding to exterior face of church finish) 3'-5¾"

· CHURCH · PORCH ·

SHEET #47

· SELECTED · DETAILS ·

MORAVIAN MISSION BLDGS. HEBRON

Scales: 1½"=1'-0" & F.1 Recorded (See SHEET #32) Traced from earlier Dwg. 13/11/85

R.M. Peck

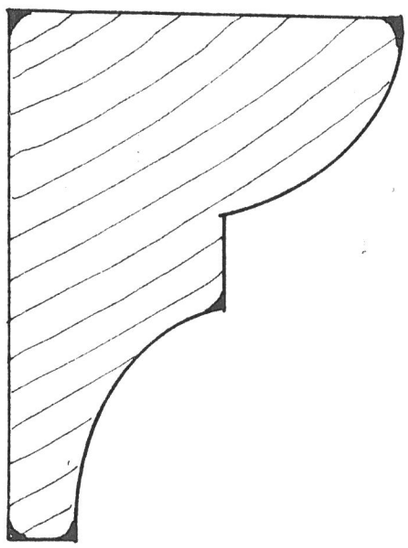

· CHURCH · PORCH ·
· ROOF · EAVE & VERGE · TRIM ·

· CHURCH · PORCH ·
· LANDING · HANDRAIL ·

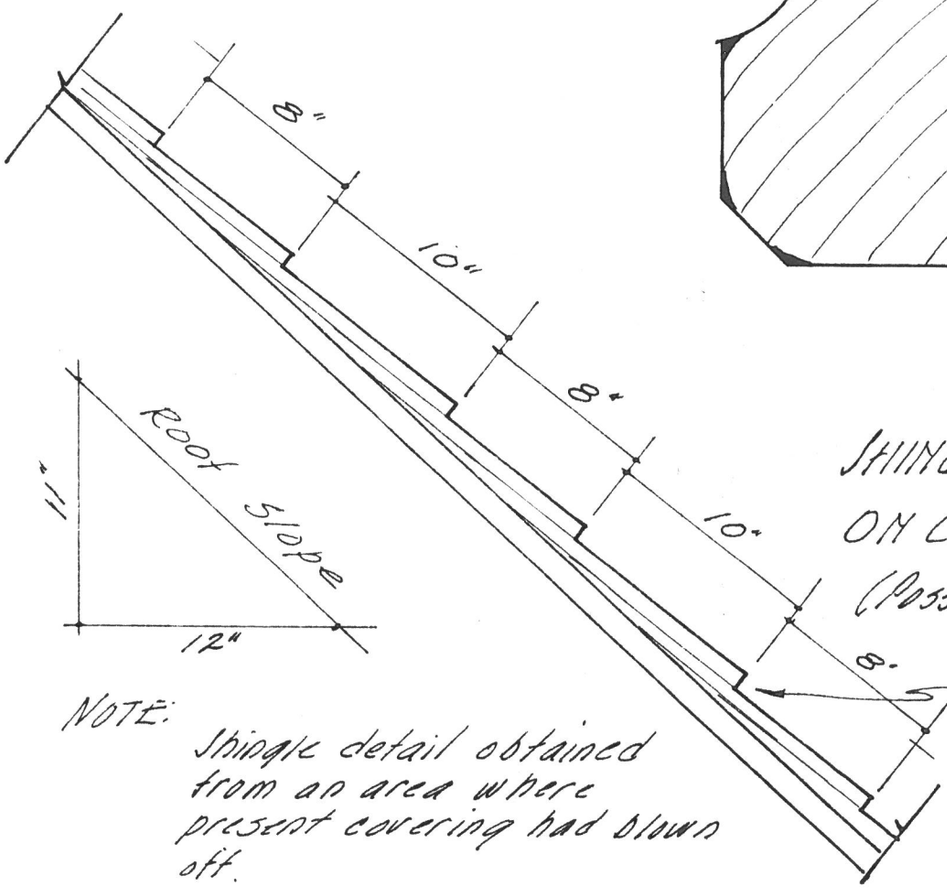

SHINGLE COURSING ON CHURCH ROOF (Possible Original)

Butt thickness ½"-⅝"

NOTE: Shingle detail obtained from an area where present covering had blown off.

- SELECTED - DETAILS -

MORAVIAN MISSION BLDG'S. HEBRON

Scale: 1½" = 1'-0" ≠ ½ F.S. Recorded (see SHEET #32) Traced from earlier Dwg 11/12/85

R. M. Peck

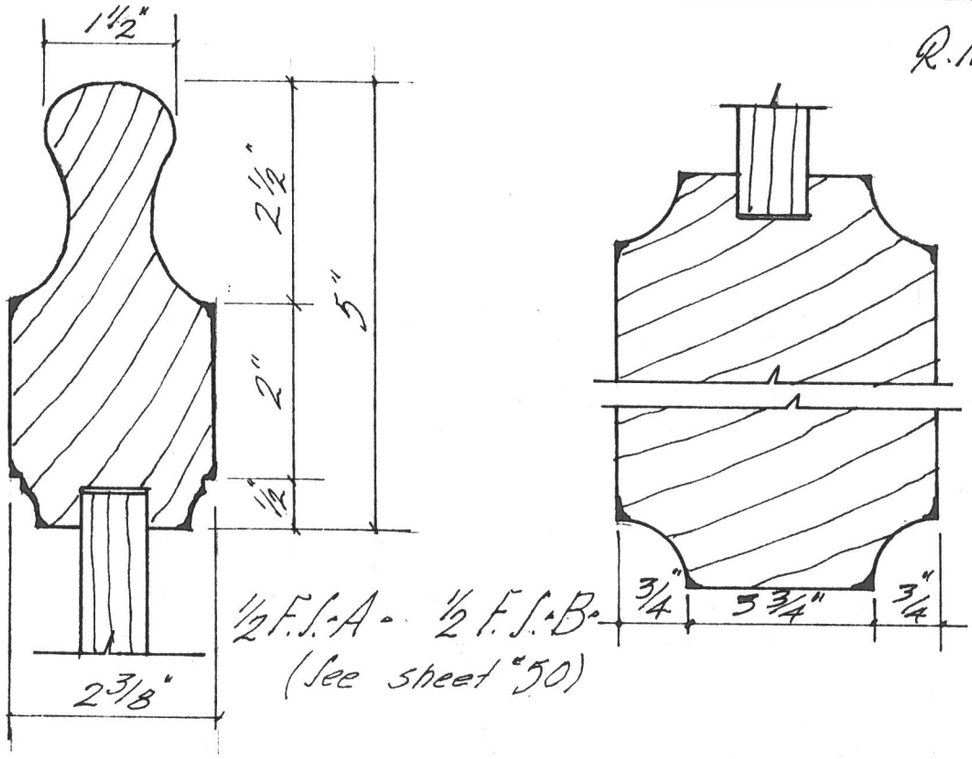

½ F.S. - A - ½ F.S. - B -
(See sheet #50)

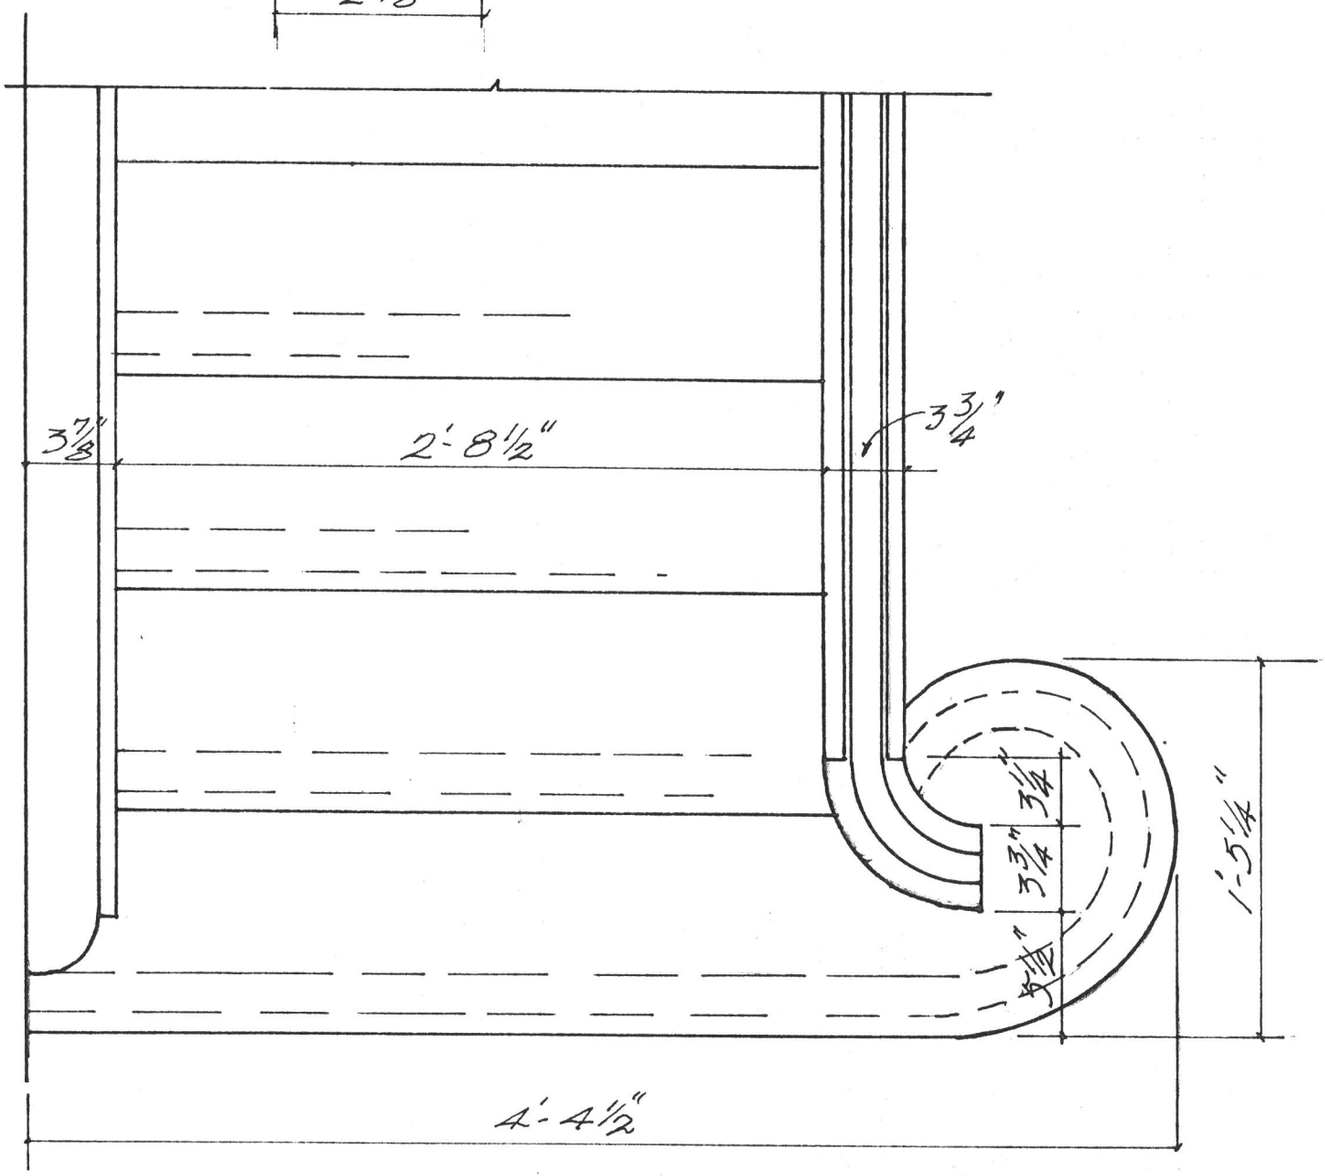

- STAIR - DETAIL - (1½" = 1'-0")

(See Sheet #50)

SHEET #49

· SELECTED · DETAILS ·

MORAVIAN MISSION BLDGS. HEBRON

Scale: 1½"=1'-0" Recorded (See SHEET #32) Traced from earlier Dwg. 13/12/85

R.M. Peck

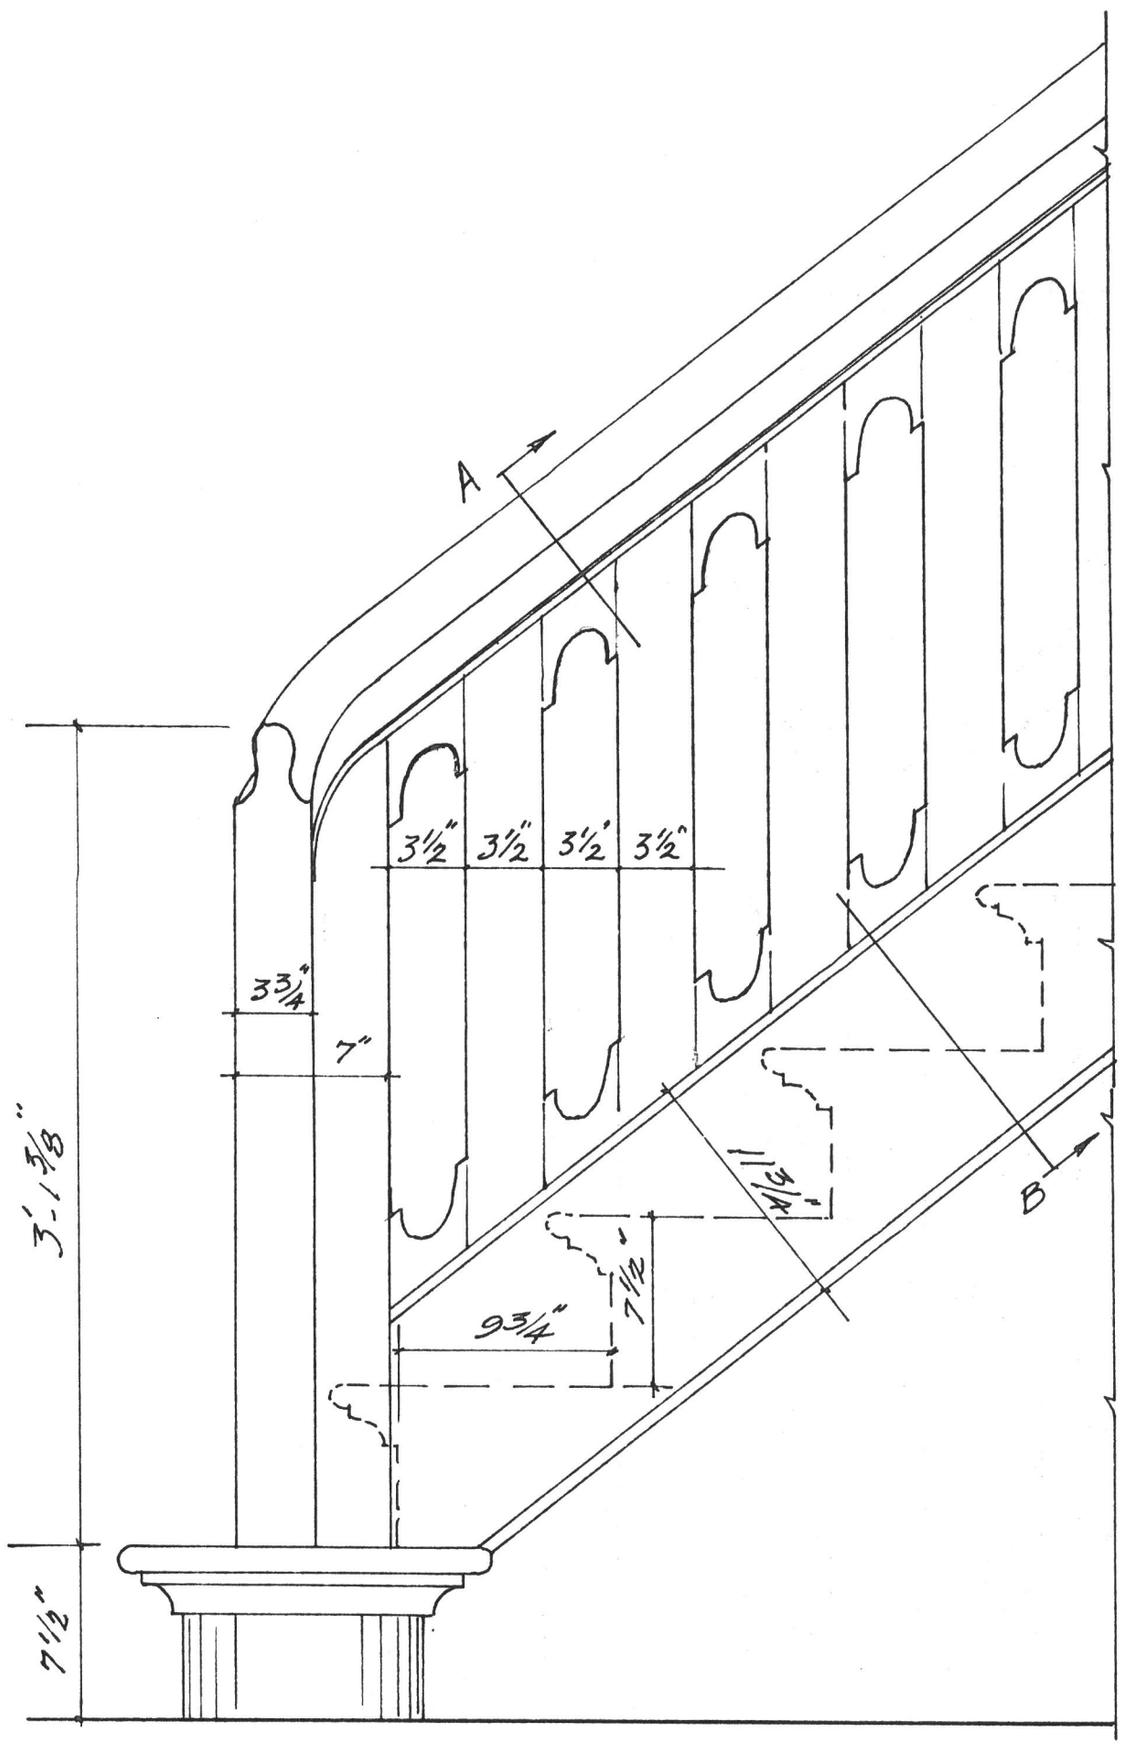

· STAIR · DETAIL · (1½"=1'-0")

(See Sheet #49)

SHEET #50

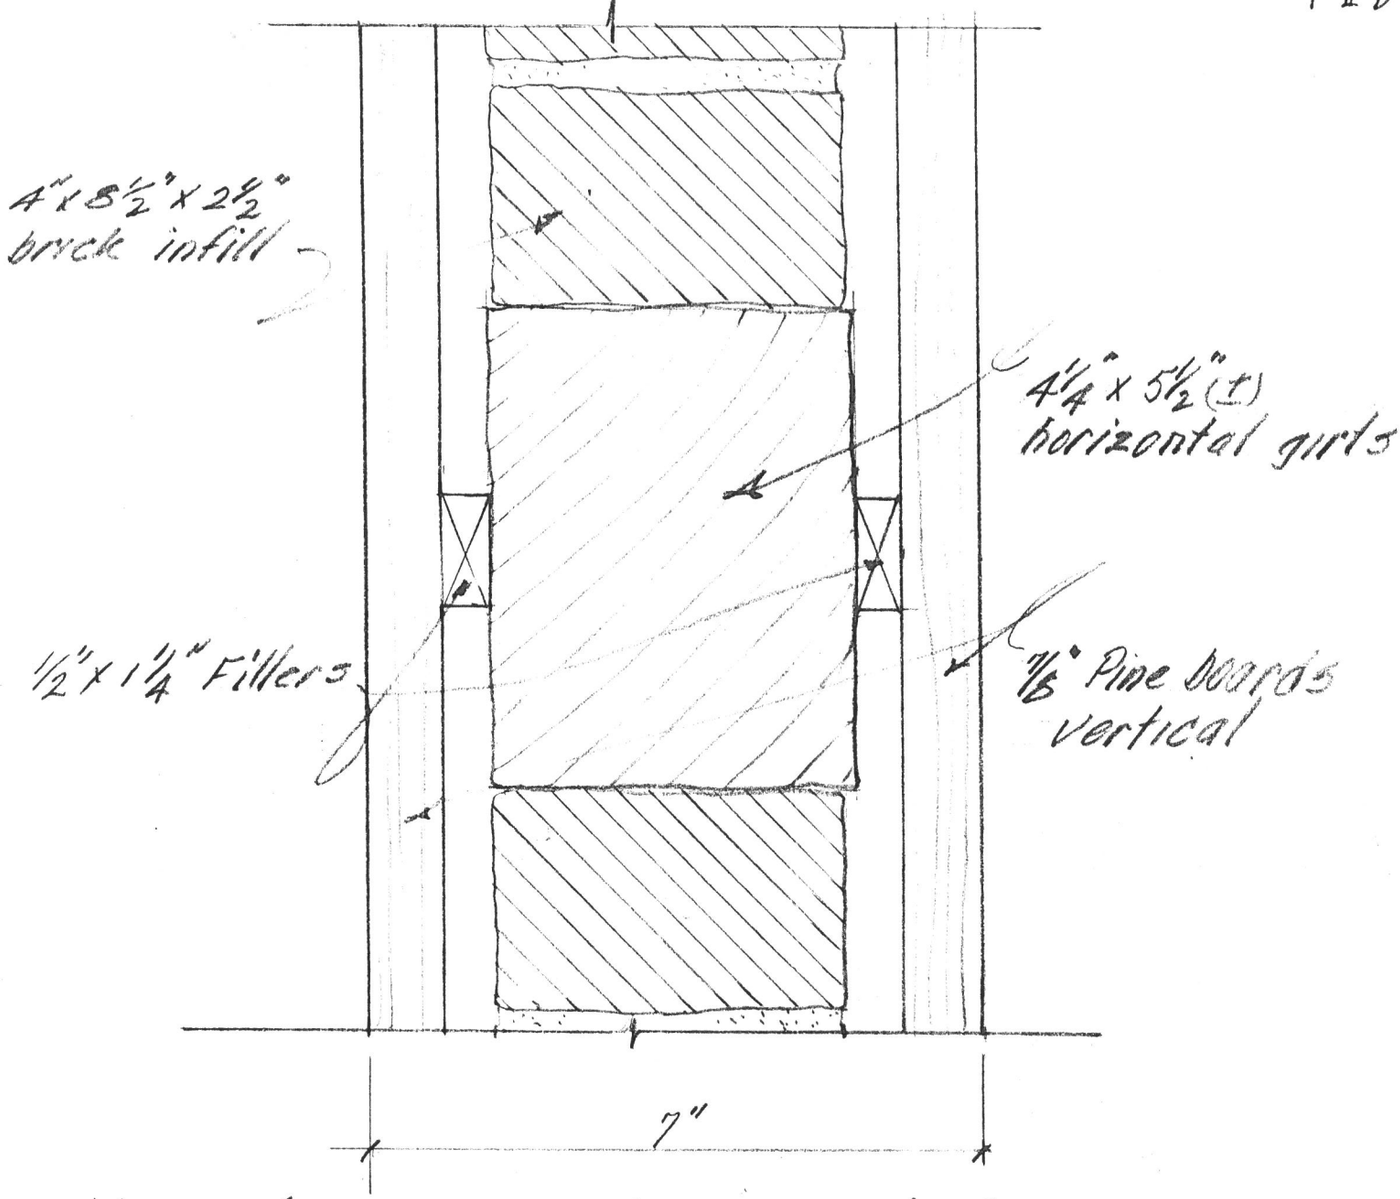

VERT. SECTION THRU TYPICAL PARTITION

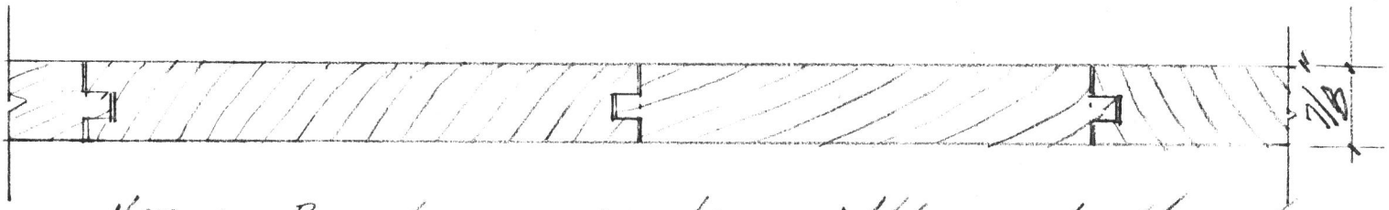

NOTE: Boards are random widths and alternate boards are double-tongued & double-grooved

HORIZ. SECTION THRU BOARDING

PARTITION DETAILS
MORAVIAN MISSION: HEBRON
SCALE: ½ F.S.

L.M.P.
16 Oct. 79